
houzeplanco

Working Drawing

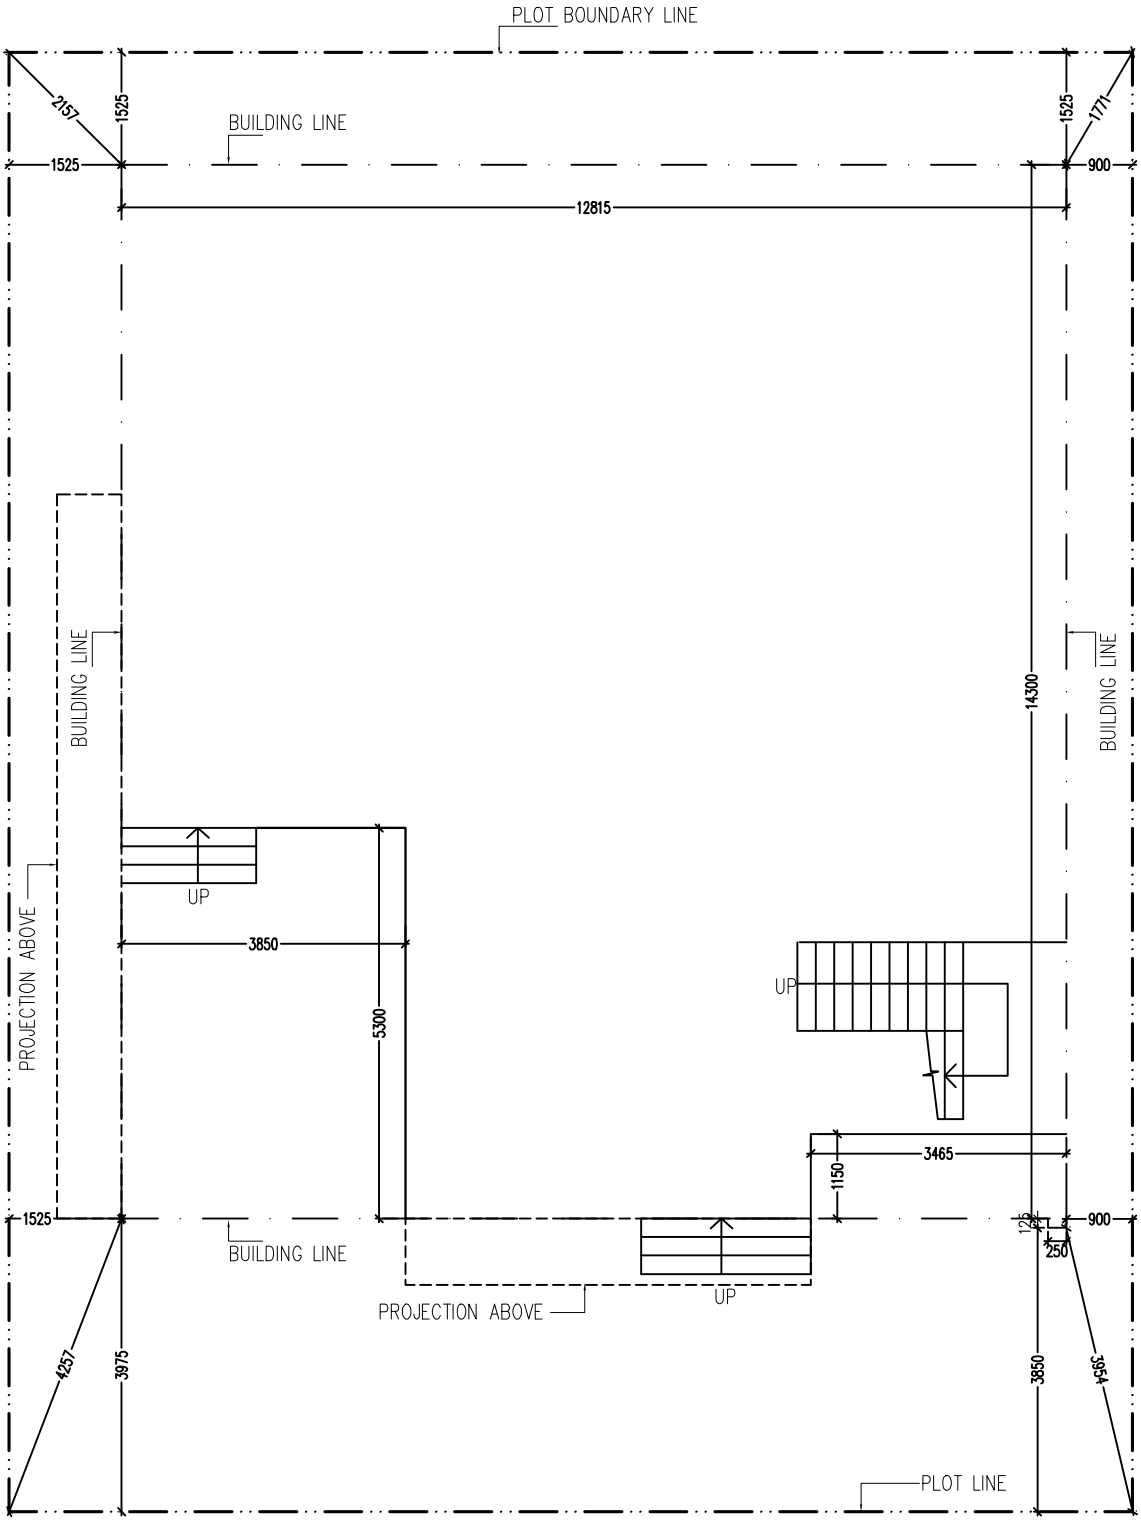

BUILDING LAYOUT