
houzeplanco

Working Drawing

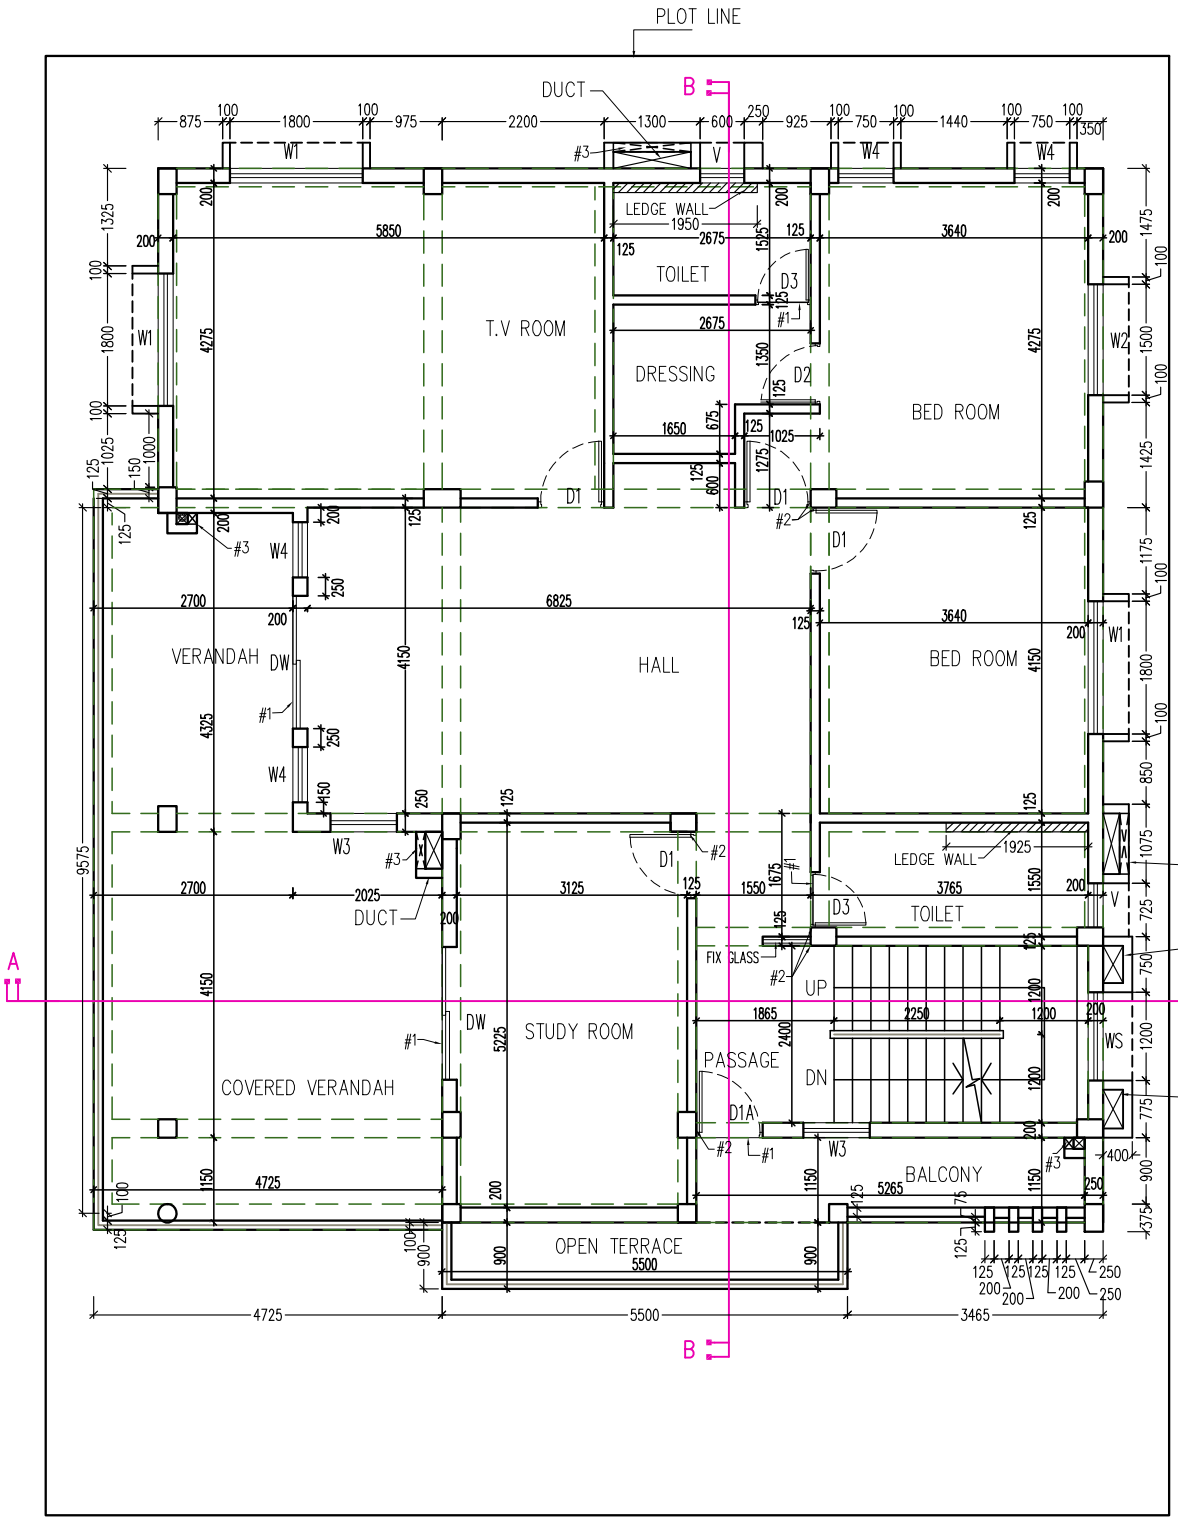

FIRST FLOOR PLAN

N

LEGEND		
1.	#1	10MM. DROP IN FLOOR FINISH
2.	#2	REINFORCEMENT FOR LINTEL TO BE PROVIDED AT THE TIME OF COLUMN CASTING AT 2100 HT. FROM FL. LEV.
3.	#3	TRAP DOOR AT BRACKET PROJECTION / BEAM BOTTOM LEVEL.