
houzeplanco

Plumbing & Sanitary layout

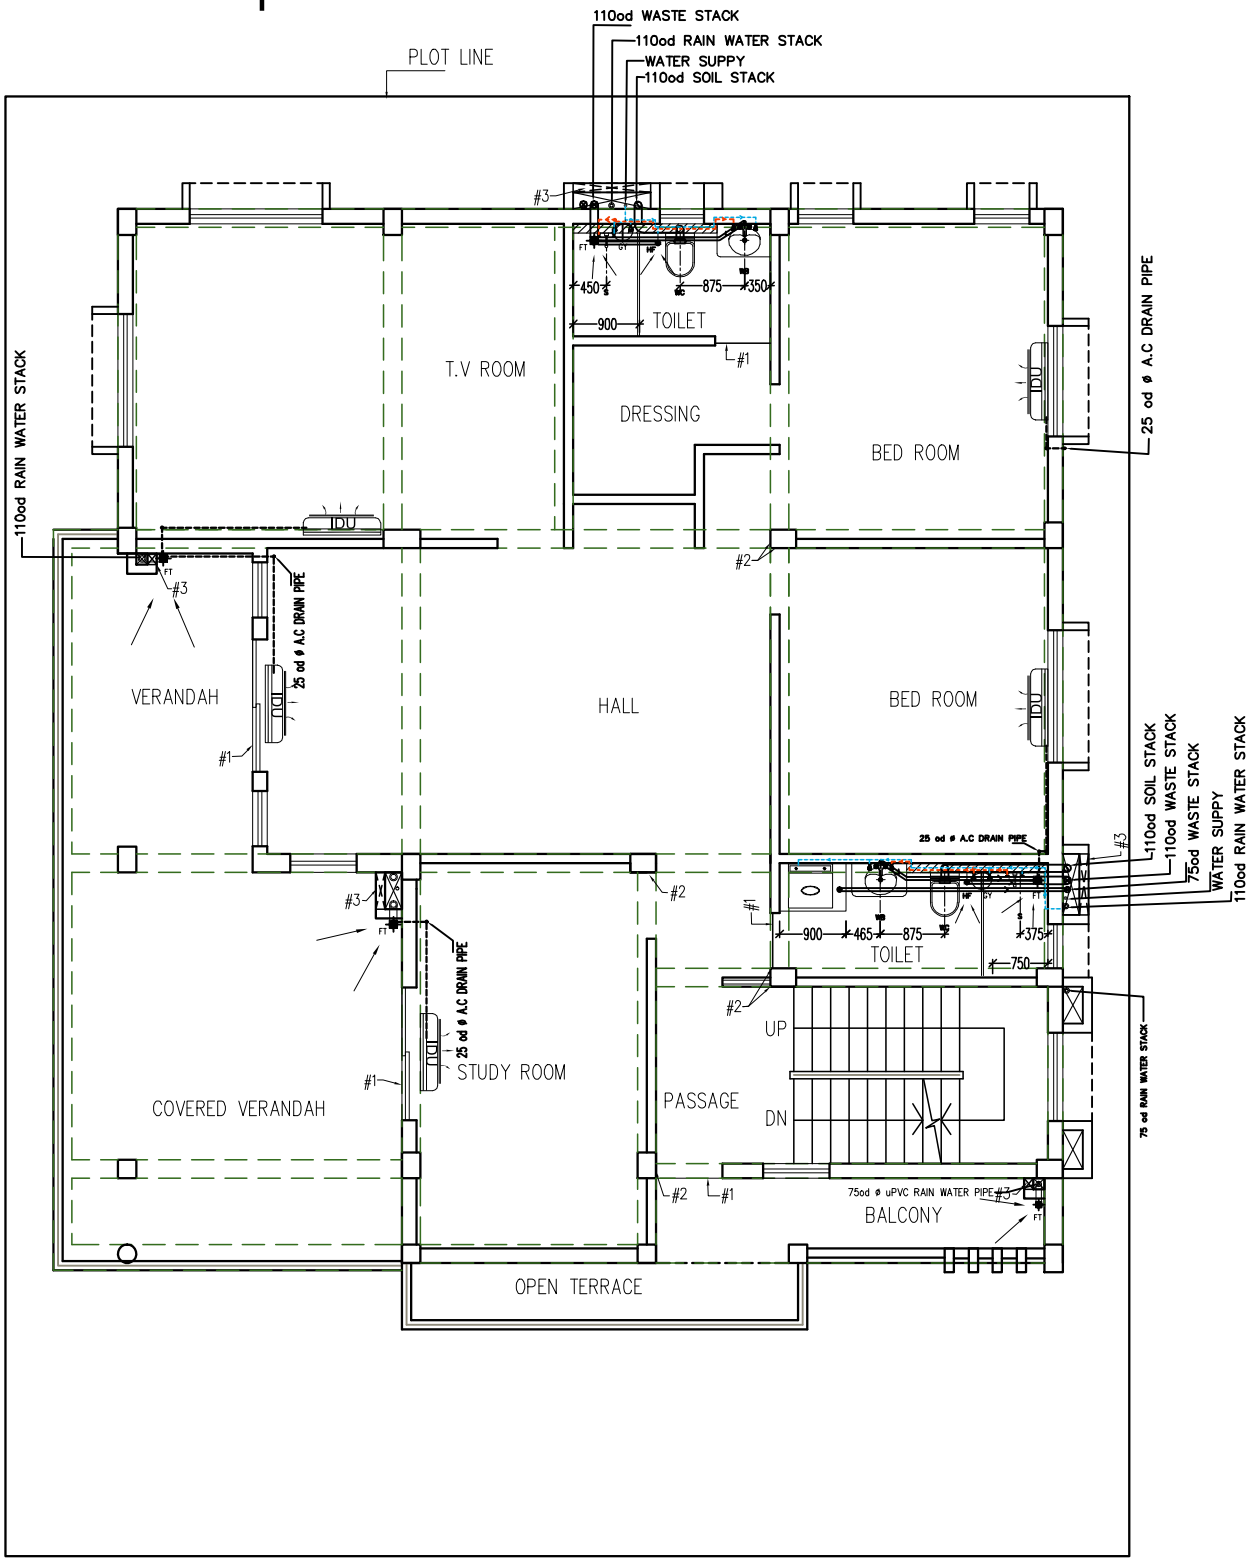

WC WALL HANG WITH CONSEALES CISTERN
HF HEALTH FAUSET
WB WASH BASIN
ASC ANGULAR STOP COCK
FT FLOOR TRAP
S SHOWER
GY GEYSER
SK SINK

COLD WATER LINE
HOT WATER LINE
SOIL LINE /SEWARAGE LINE
WASTE LINE
MUNICIPLE WATER SUPPLY LINE
A.C DRAIN LINE
MUNICIPAL WATER SUPPLY

FIRST FLOOR
Sanitary & plumbing layout

N

25 od ø A.C DRAIN PIPE
110 od ø uPVC SOIL PIPE
75 od ø uPVC WASTE PIPE FOR TOILET
110 od ø uPVC WASTE PIPE FOR KITCHEN
75 od ø uPVC WASTE PIPE FOR BALCONY
75od ø uPVC RAIN WATER PIPE
VERTICAL WATER DROP FOR WATER SUPPY

450x450 INSPECTION PIT FOR SEWER LINE
300X300 INSPECTION PIT FOR WASTE LINE
450X450 INSPECTION PIT FOR WASTE LINE